ANNEX NO 3
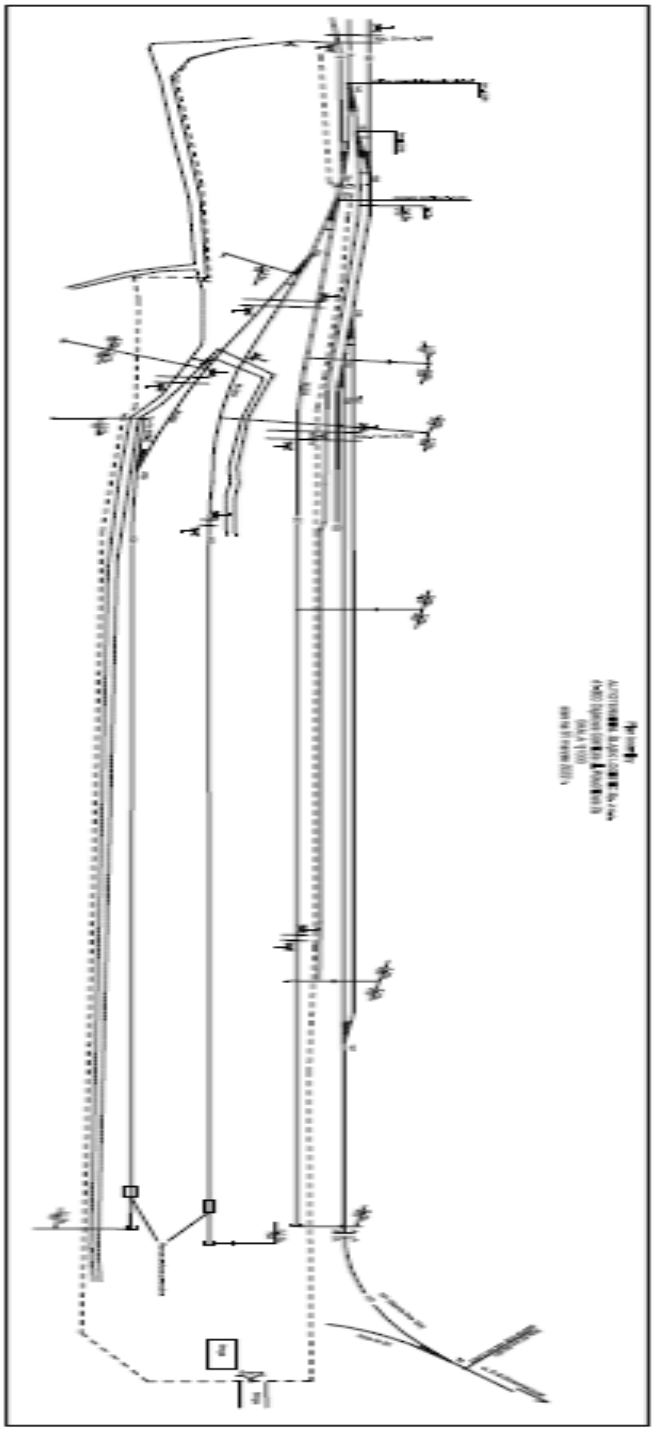
SCHEMATIC PLAN OF A SIDING